Hall B

This plan is subject to change without prior notice.

THIS IS A SALES PLAN AND NOT A TECHNICAL PLAN

For a complete Technical plan please email: t.davis@ukipme.com

UKiP MEDIA EVENTS
Exhibition Manager
Tracy Davis
Exhibition Co-ordinator
Tel : +44 1306 743 744
Fax :
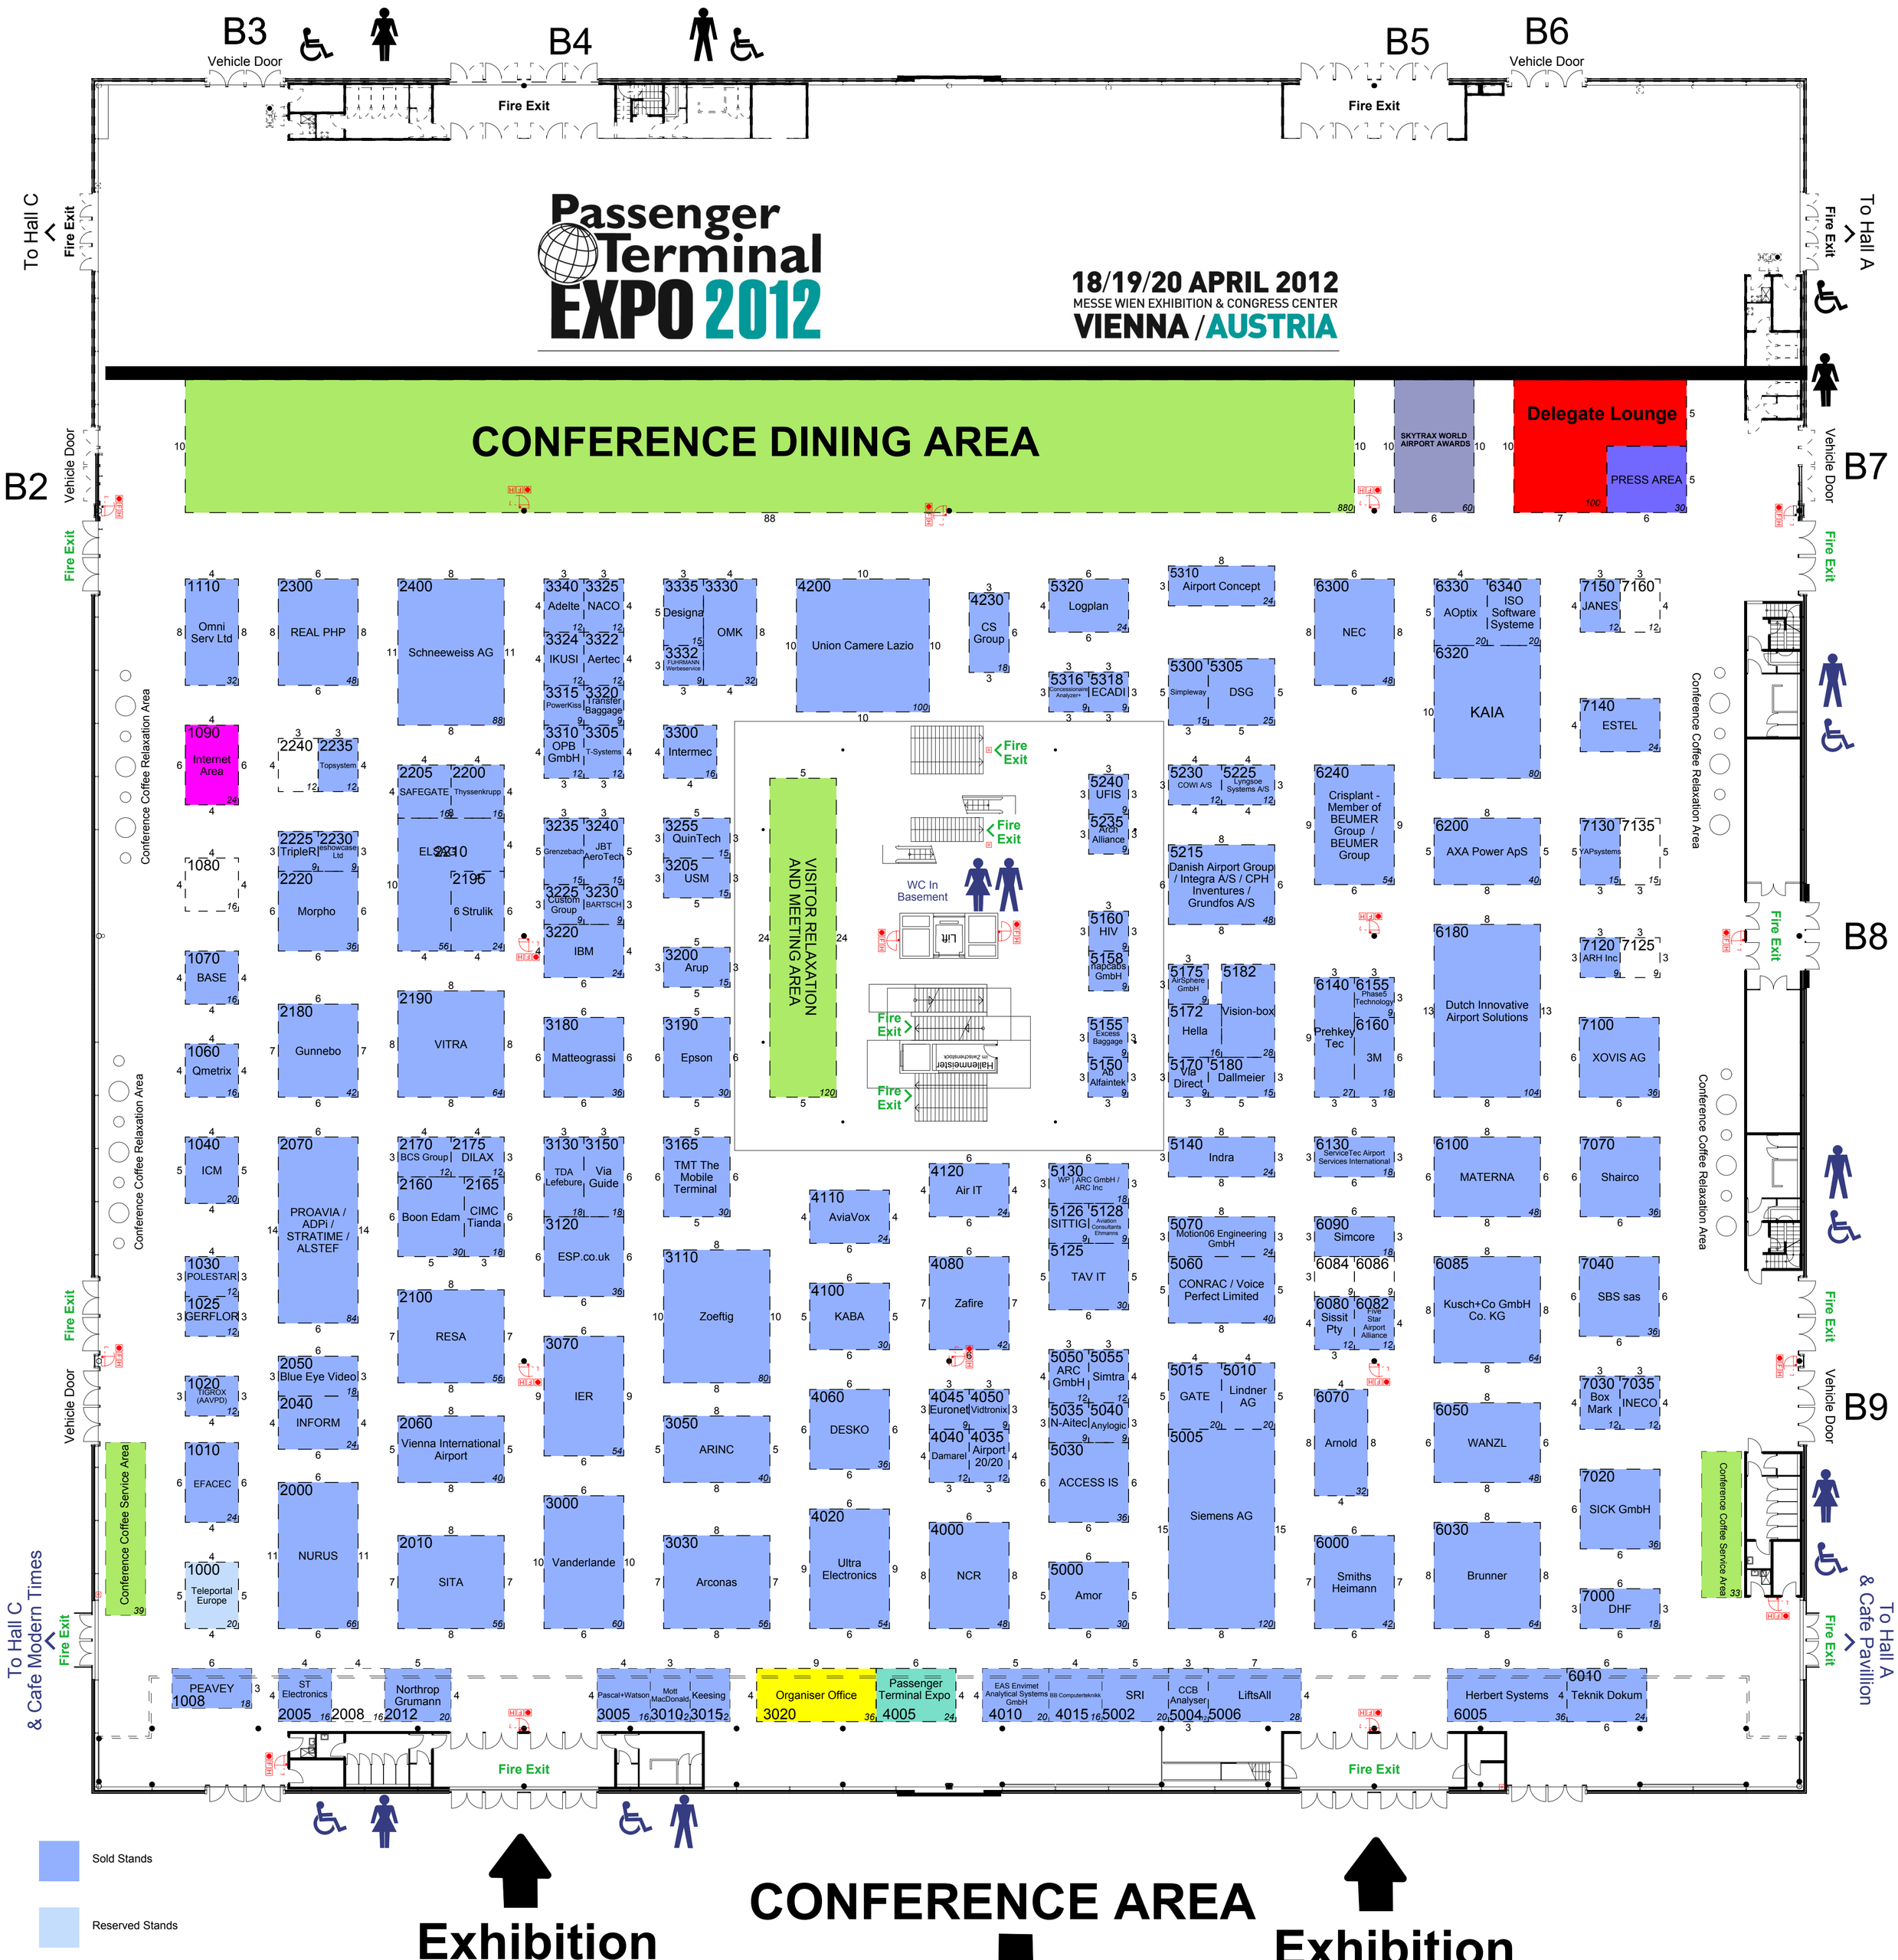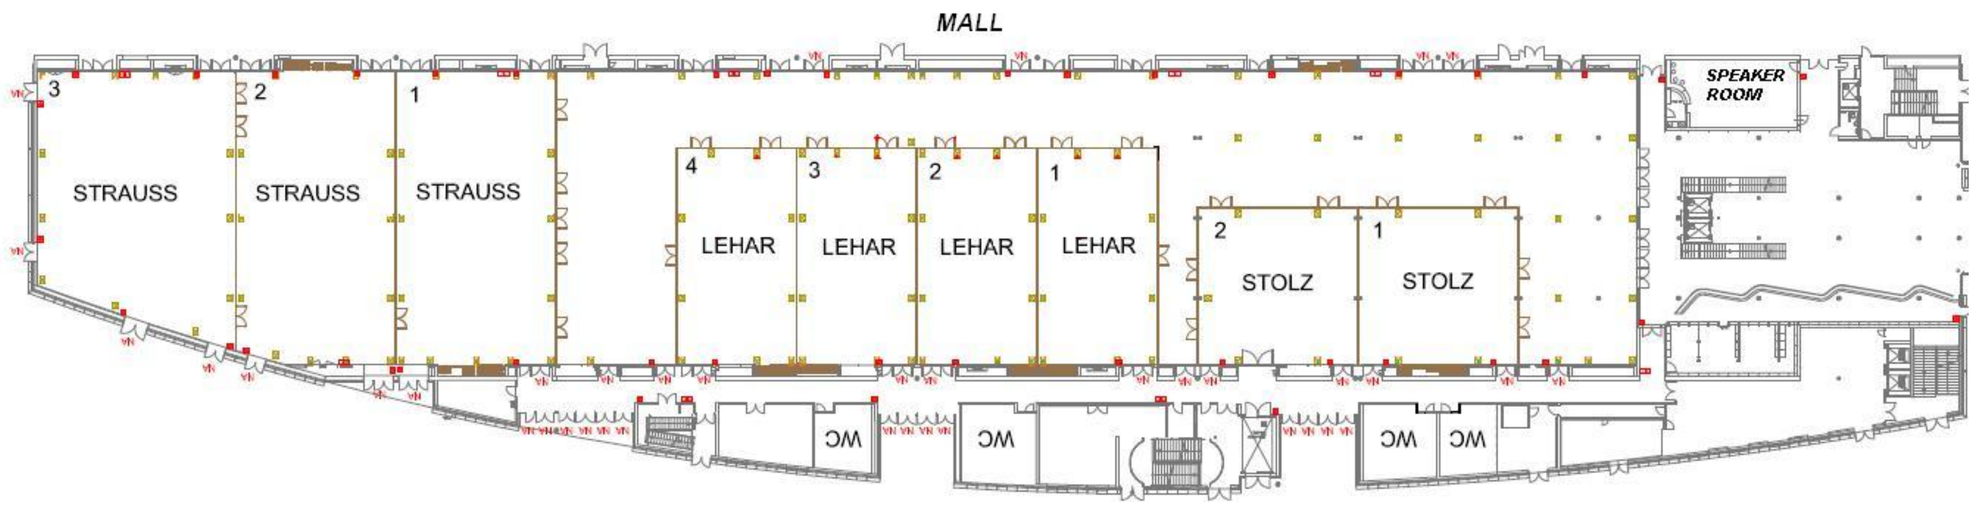
Issue Number : 157
Issue Date : 11 Apr 2012
Scale : 1:250